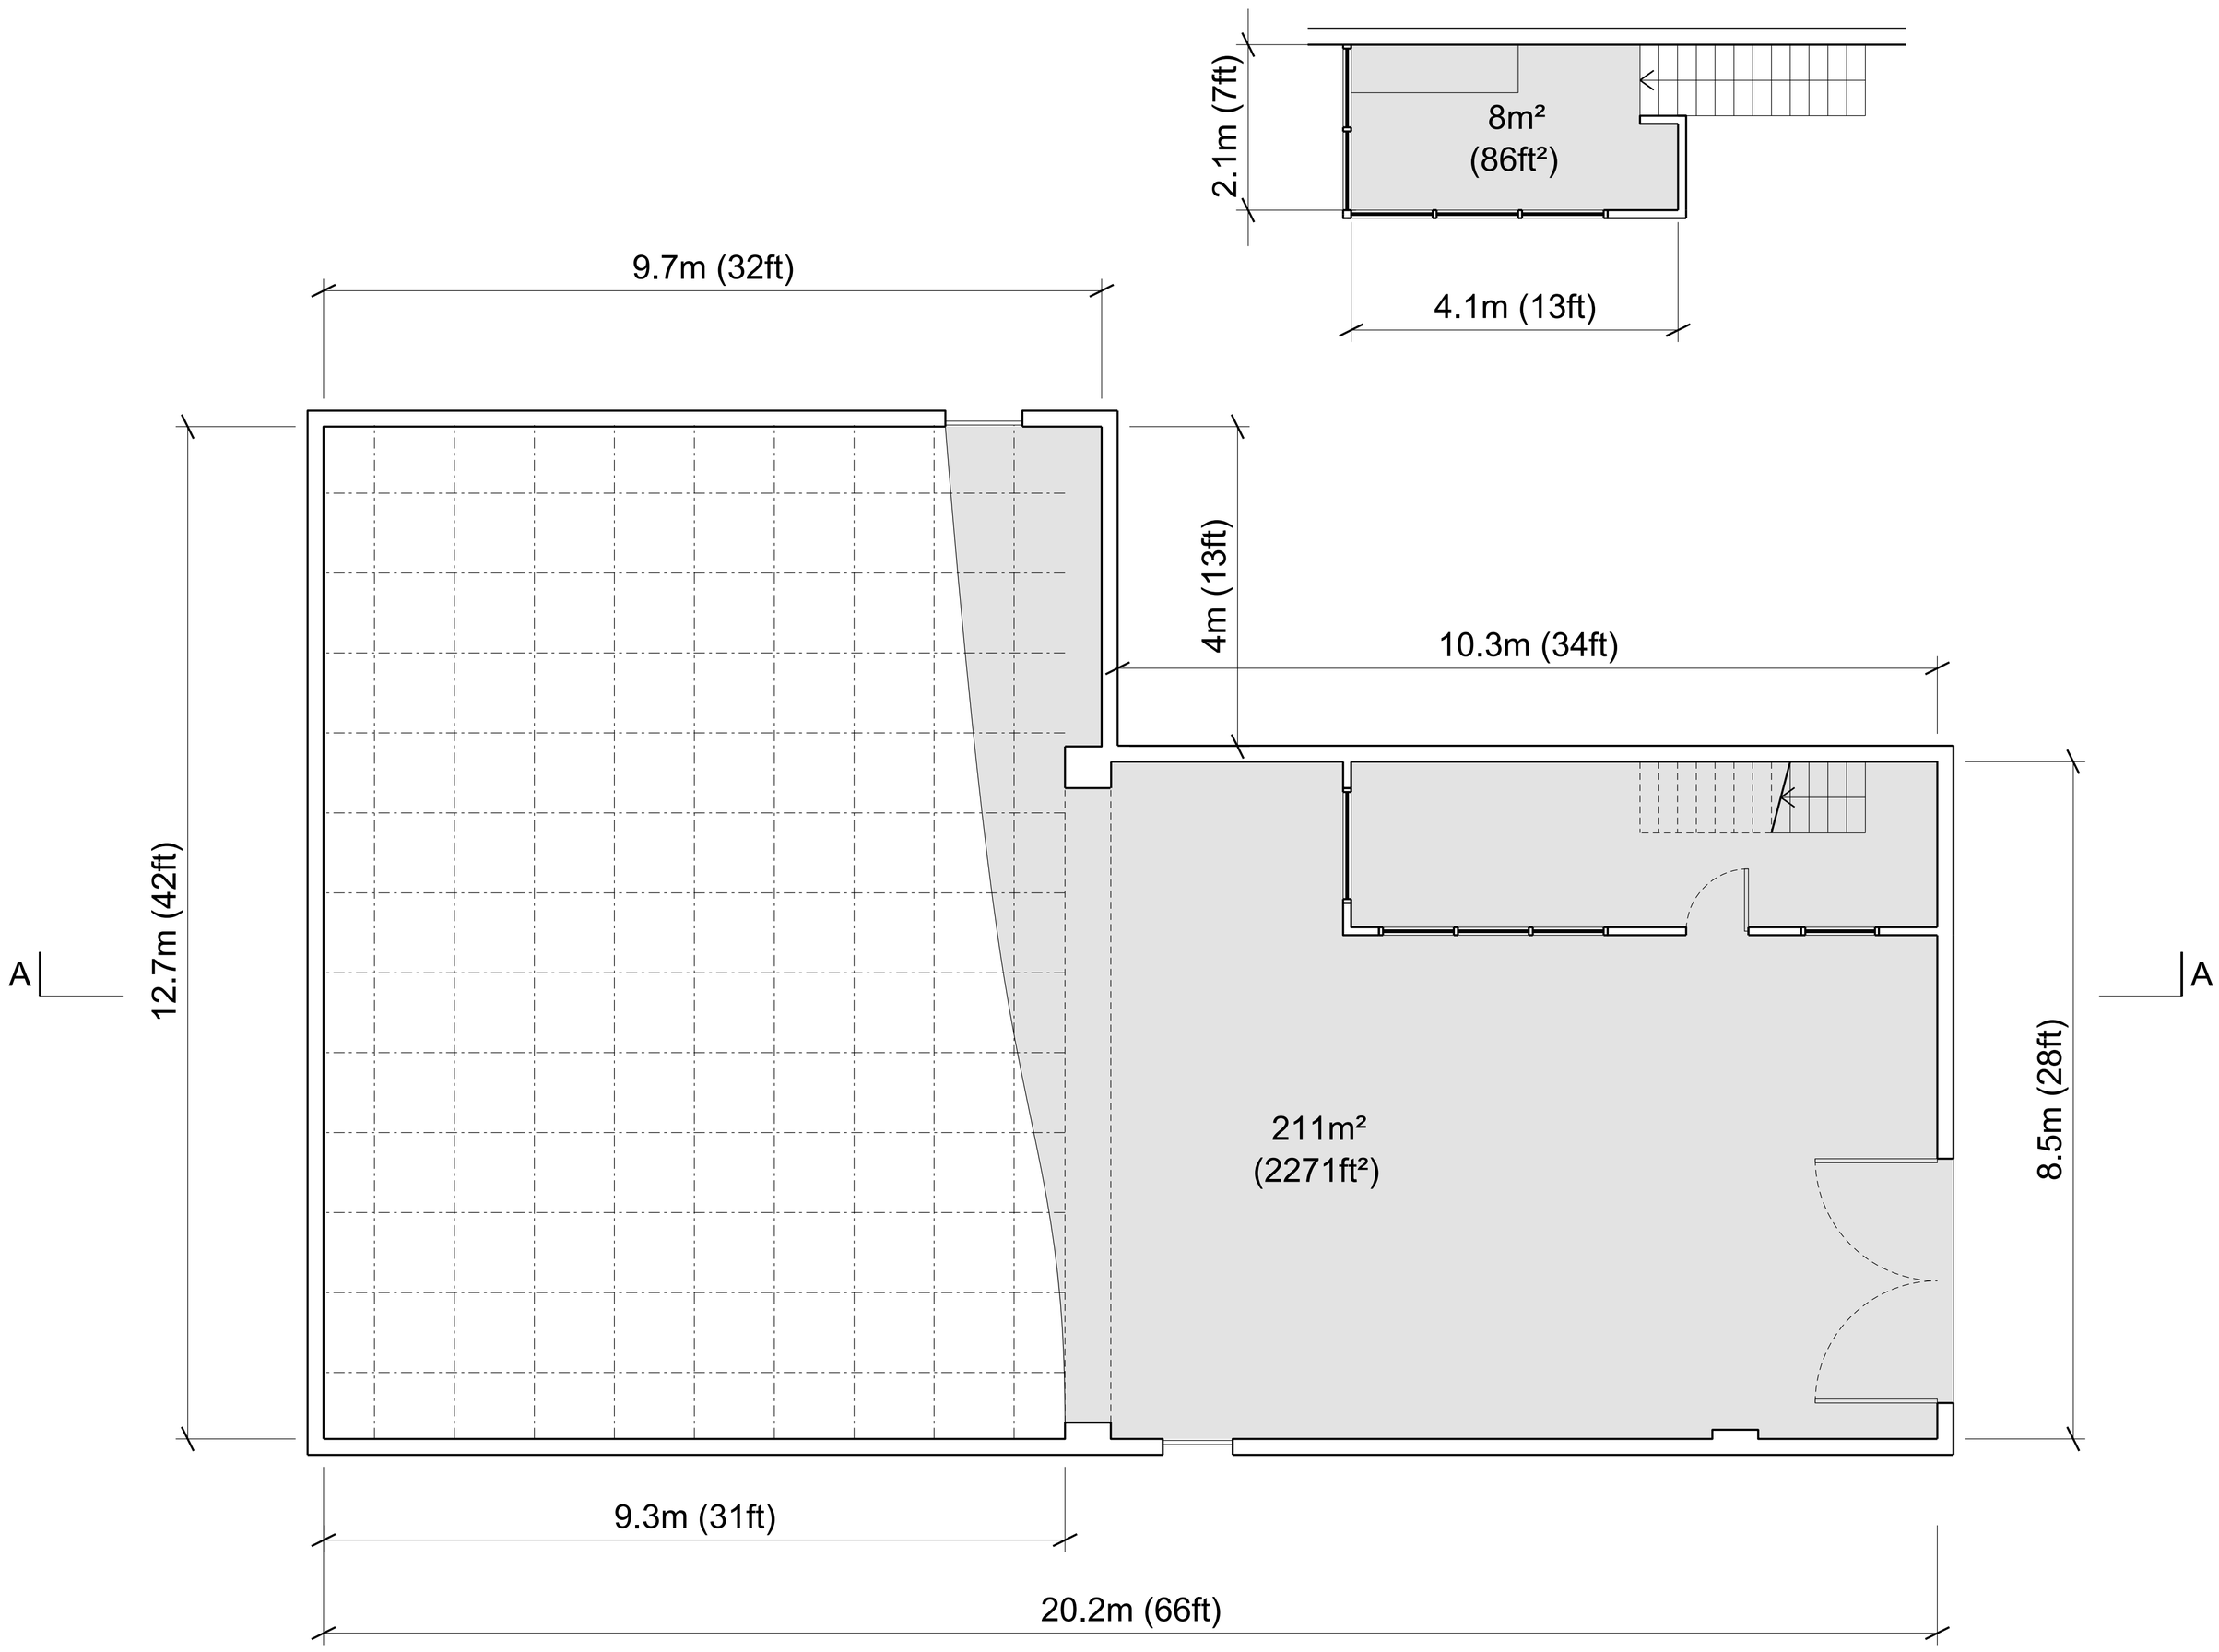

Plan

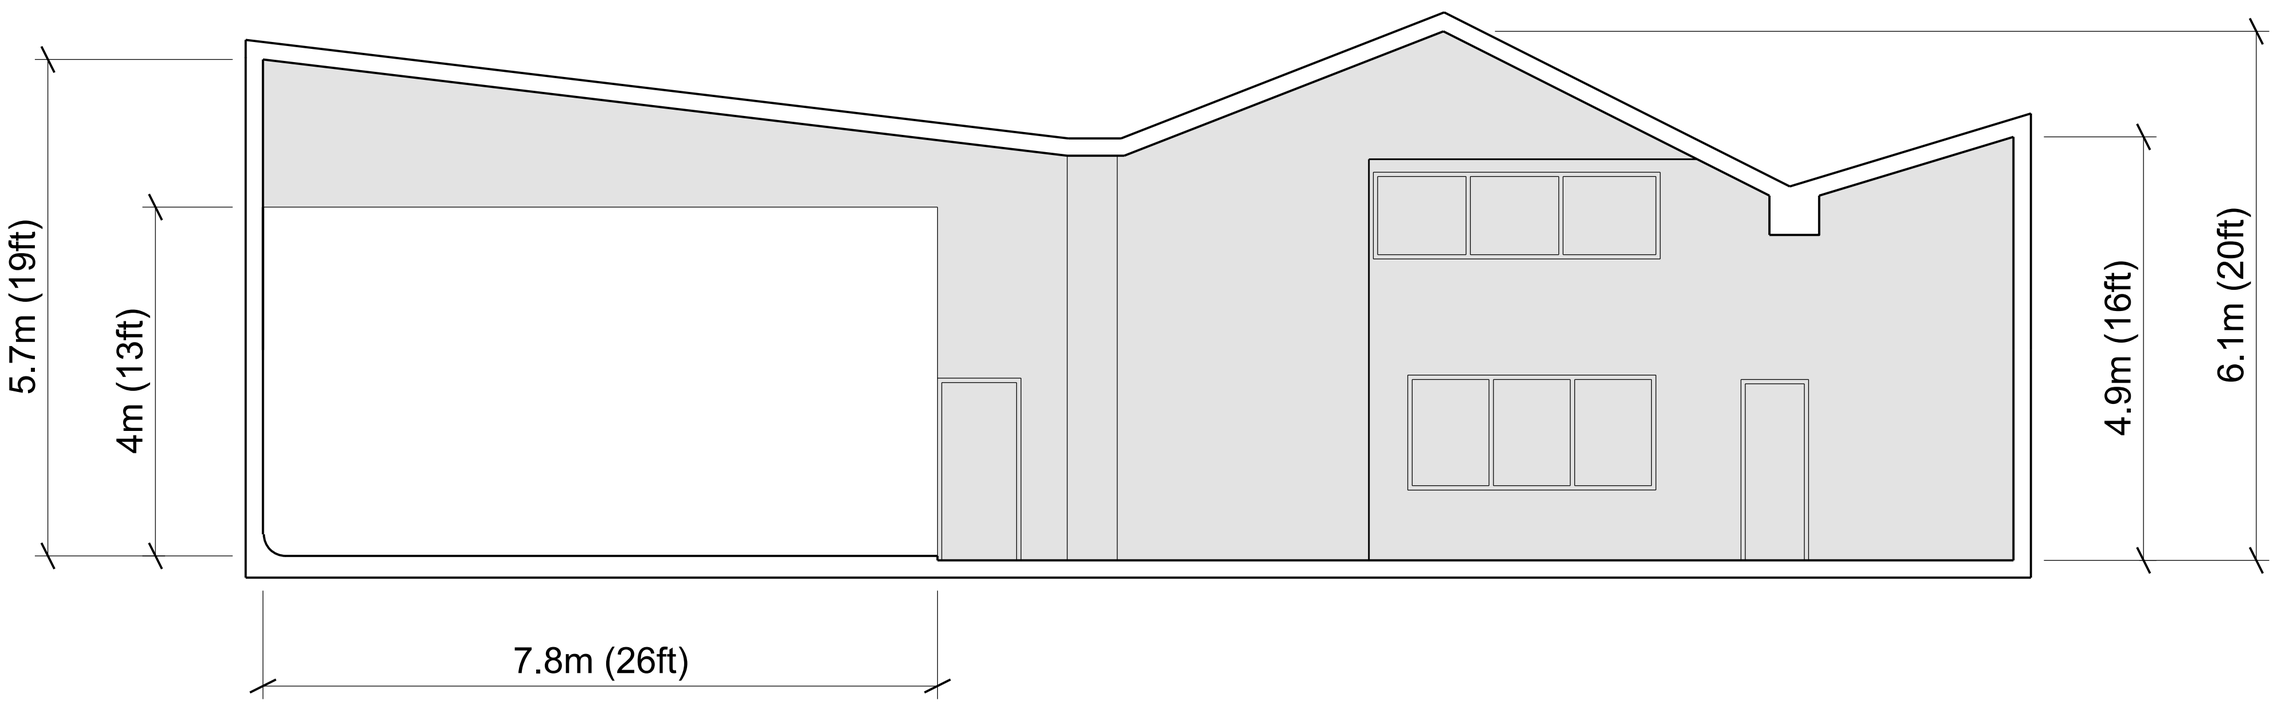

Section AA

STUDIO 6